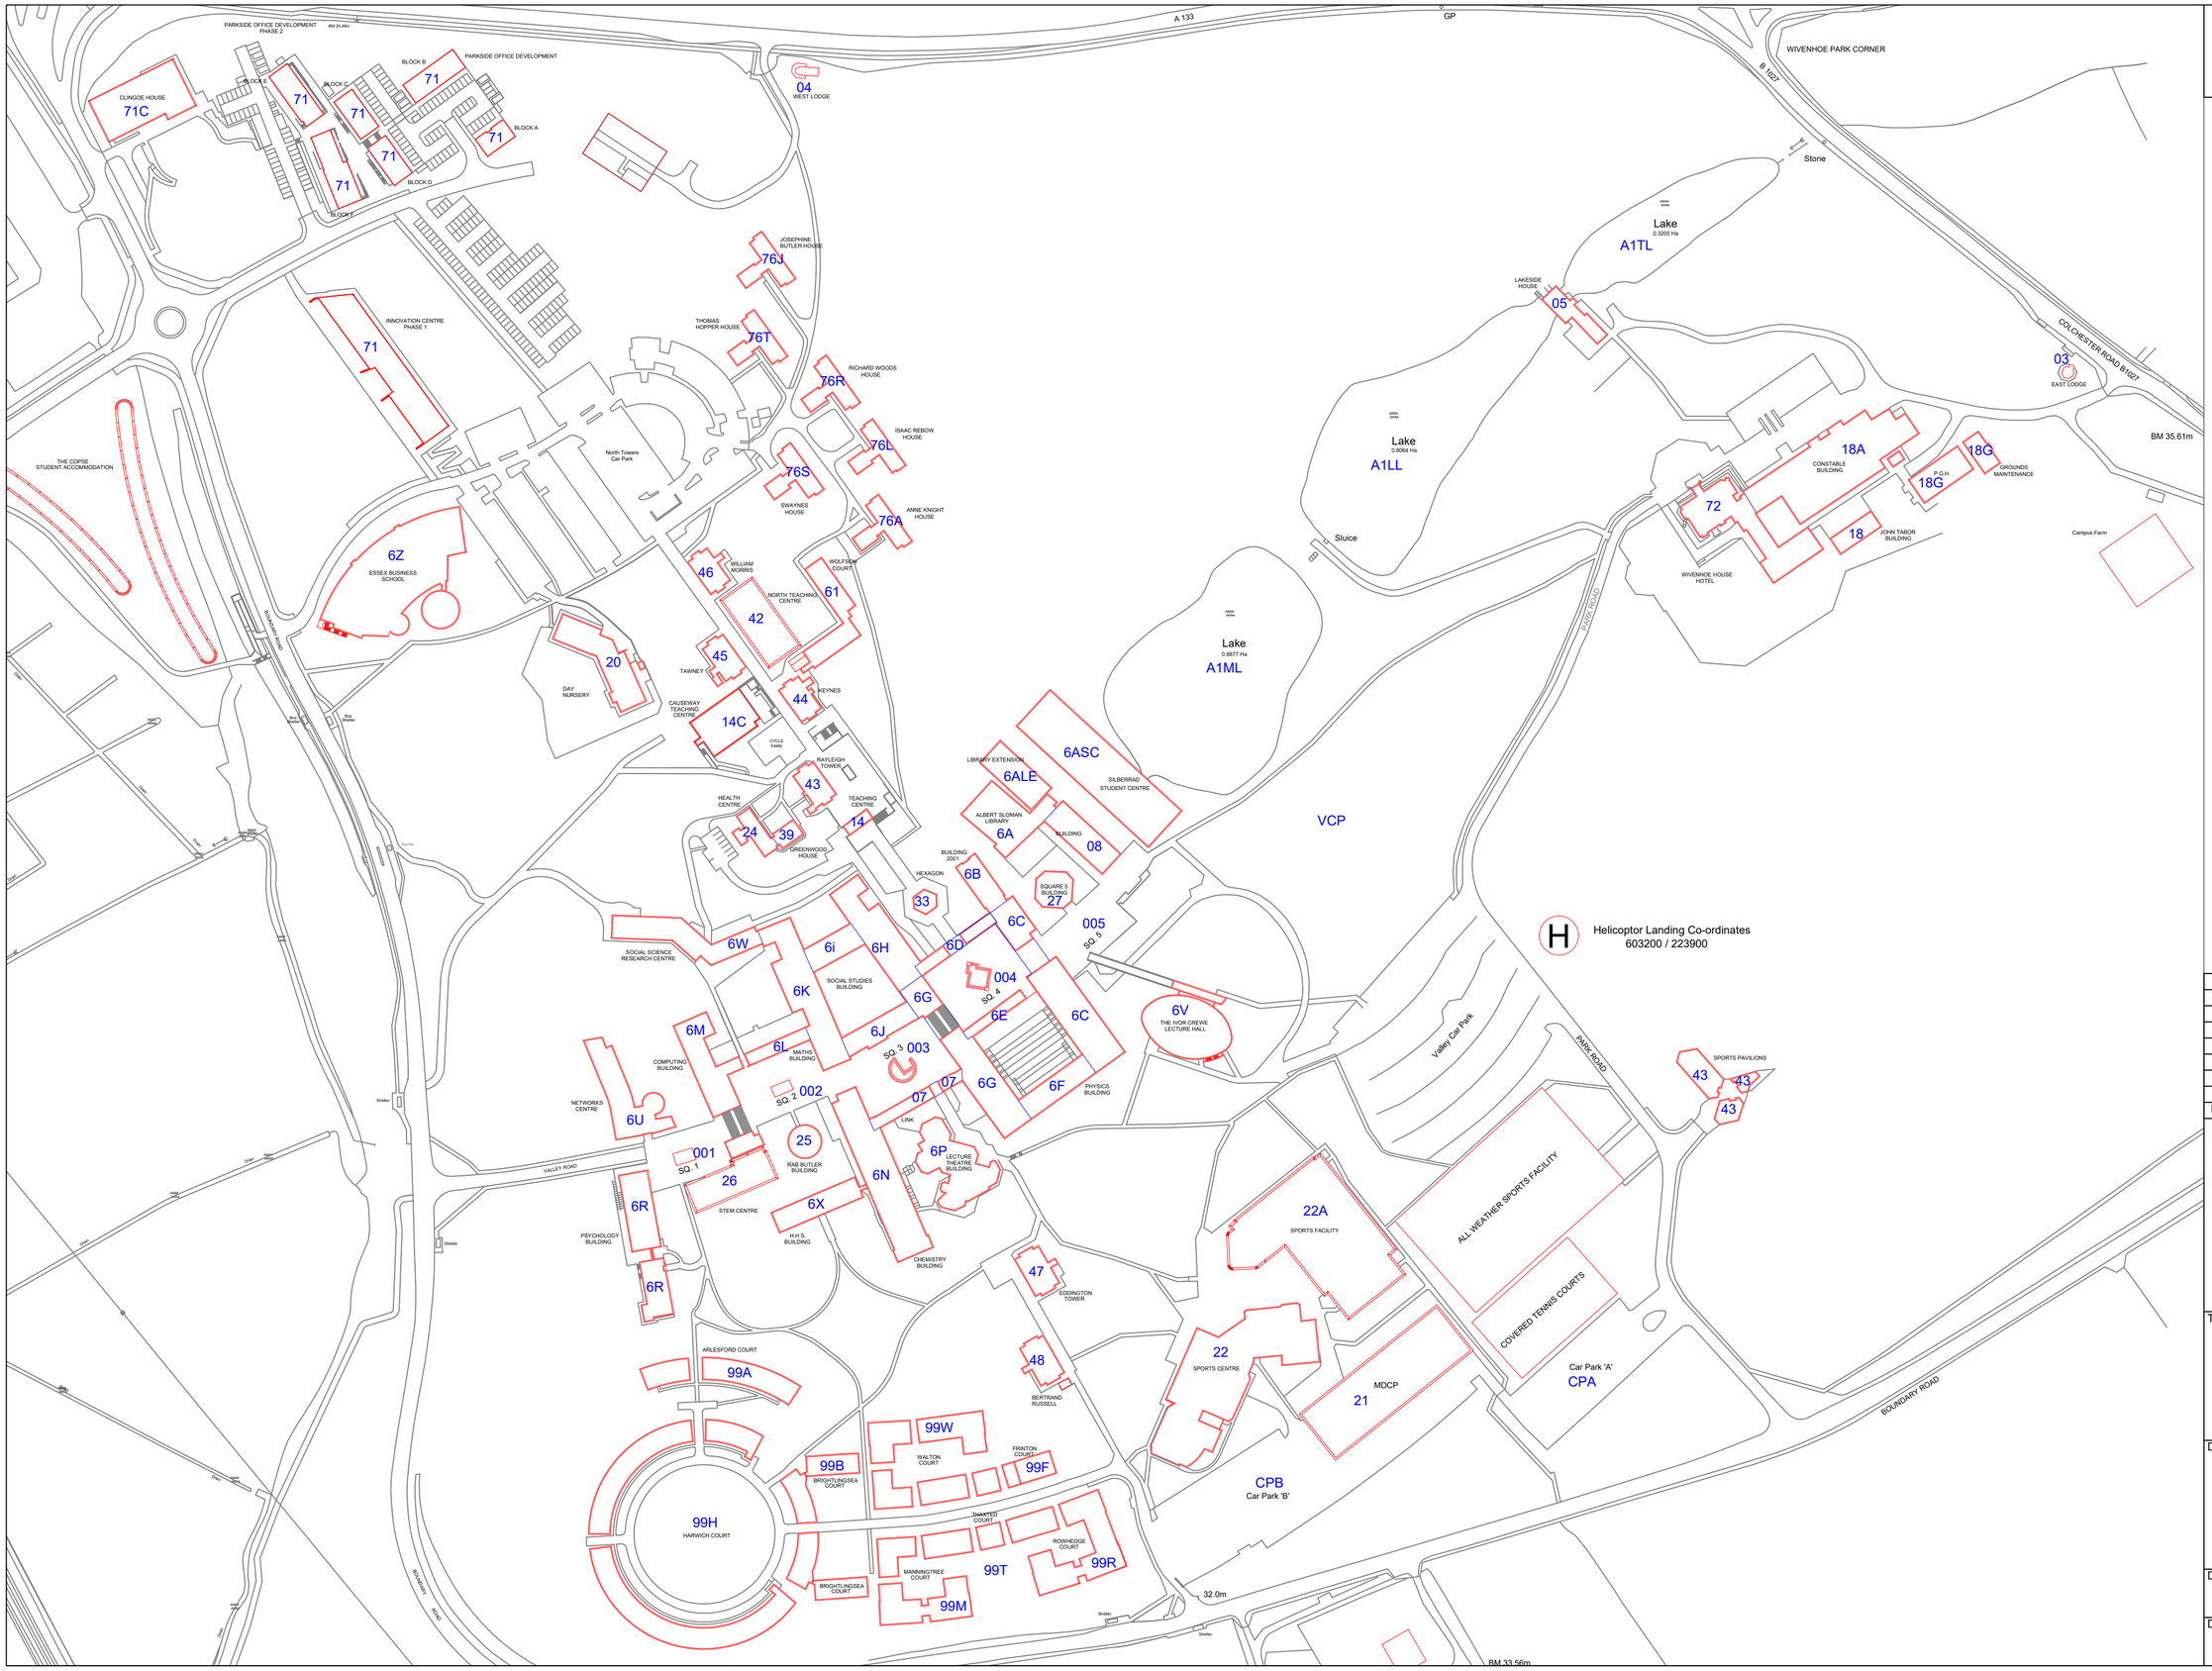

NOTES:
Do not scale from this drawing.
All dimensions to be verified on site by Contractor.

Rev.	Date	Details

University of Essex

Estate Management Section
Wivenhoe Park
Colchester CO4 3SQ
Telephone: 01206 873333
Facsimile: 01206 872943

Title

UNIVERSITY OF ESSEX COLCHESTER CAMPUS

Detail

BUILDING CODES (PLANET)
-

Drawn	Date	Scale
JY	MAR 25	NTS

Drawing No:	Rev
	-